PROPOSED CITIPLACE II DEVELOPMENT SITE PLAN

1832 MARTIN LUTHER KING BLVD HOUMA, LA

RICHARD DEVELOPMENT
HENRY J. RICHARD
CELL: 985-856-5203
EMAIL: henry@richarddevelopment.com

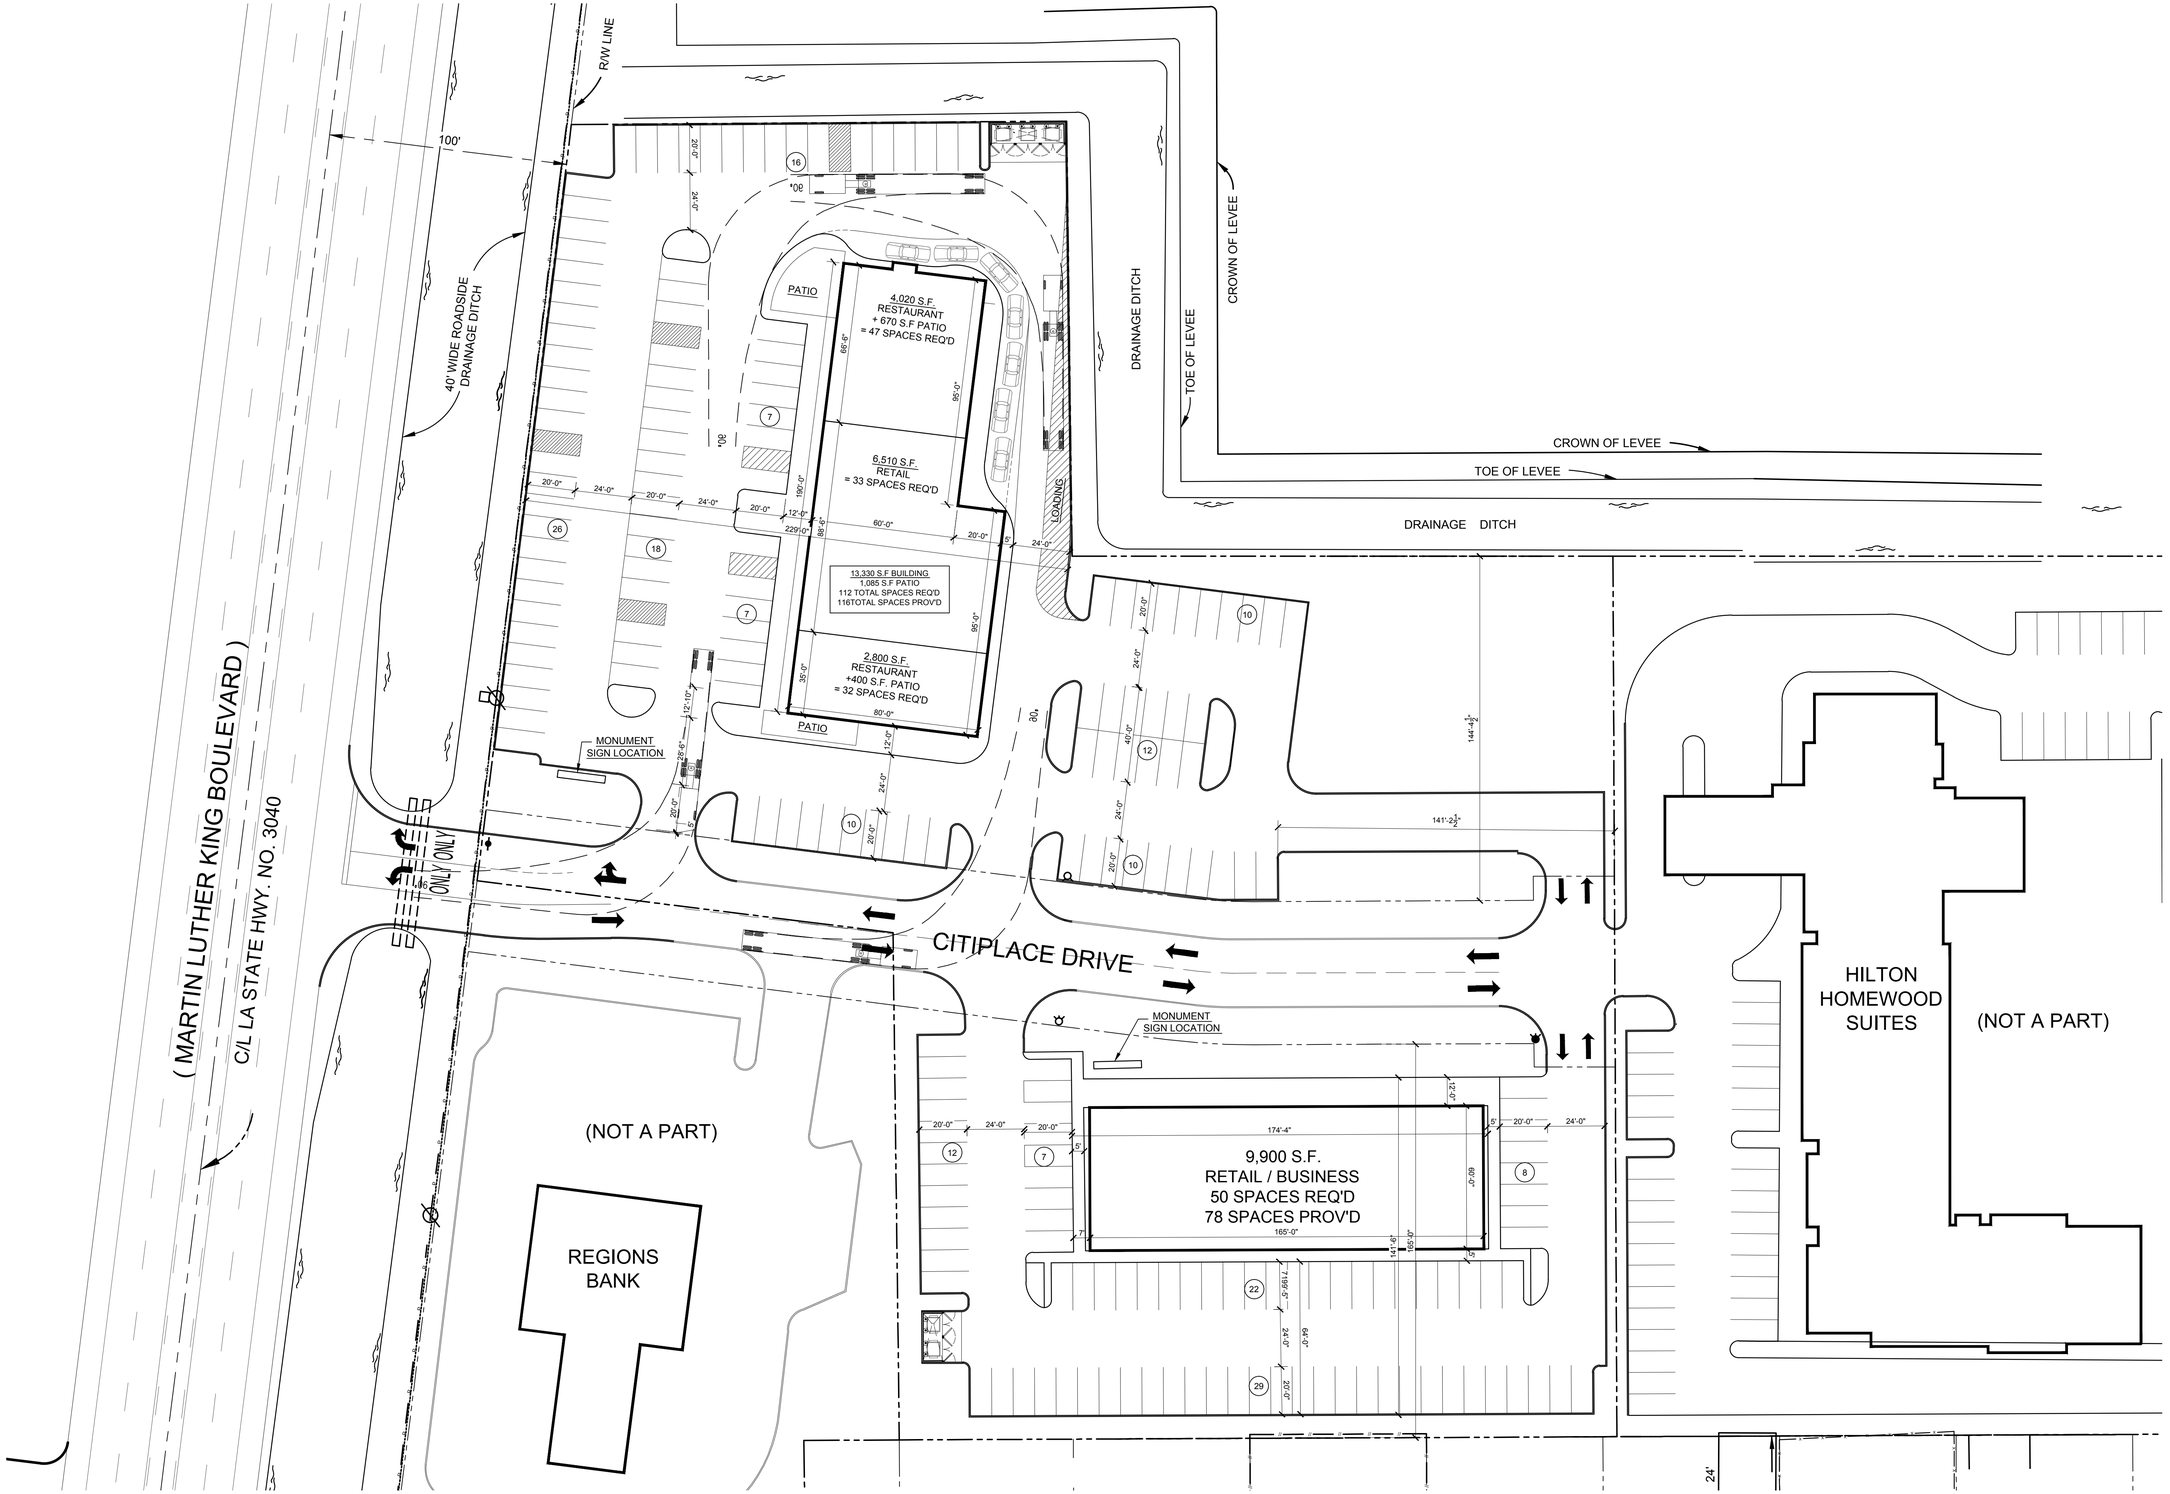

1 SP-5b PROPOSED SITE PLAN
SCALE: 1" = 30'-0"

NORTH

ZITO•RUSSELL
ARCHITECTS, P.C.
820 S. UNIVERSITY BLVD. SUITE 2G
PHONE (251) 343-8181
MOBILE, AL 36609
FAX (251) 343-5505

© COPYRIGHT 2017
ZITO • RUSSELL
ARCHITECTS, P.C.

REVISIONS

FILE	3966
DATE	1/26/2017
SHEET	SP-5b

SCALE
DRAWN
FILE